FALLSGROVE DRIVE
BLACKWELL DRIVE
WOODHILL ROAD
MEADYGROVE ROAD
WEST MONTGOMERY AVENUE
A
B
C

Exhibit 4

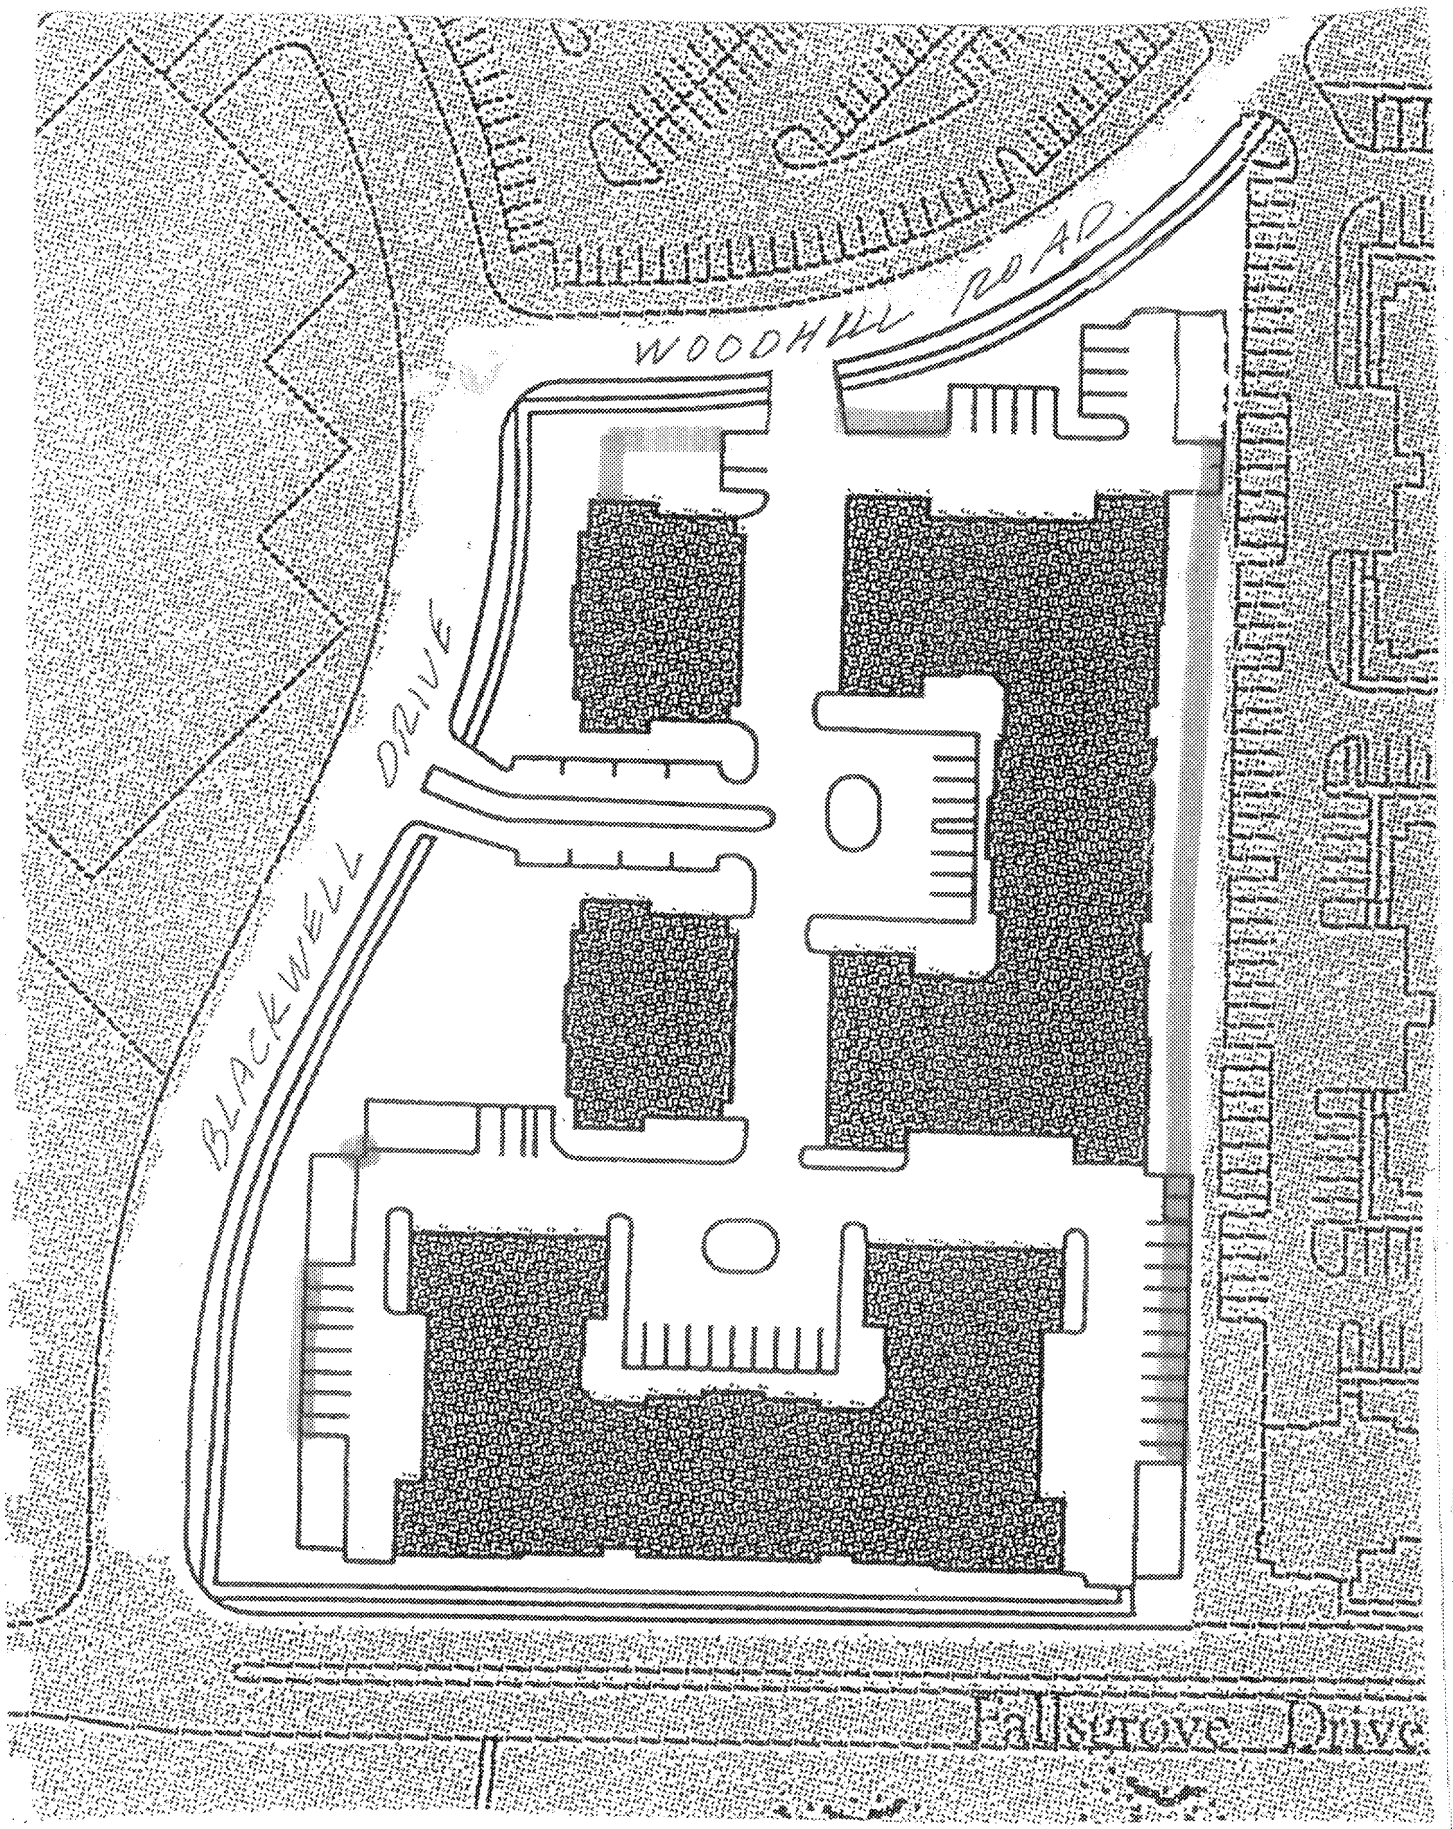

DENOTES AREA OF PROPOSED FENCE. EXHIBIT "B"

EXHIBIT "C" (1 of 2)

EXHIBIT "C" (2 of 2)

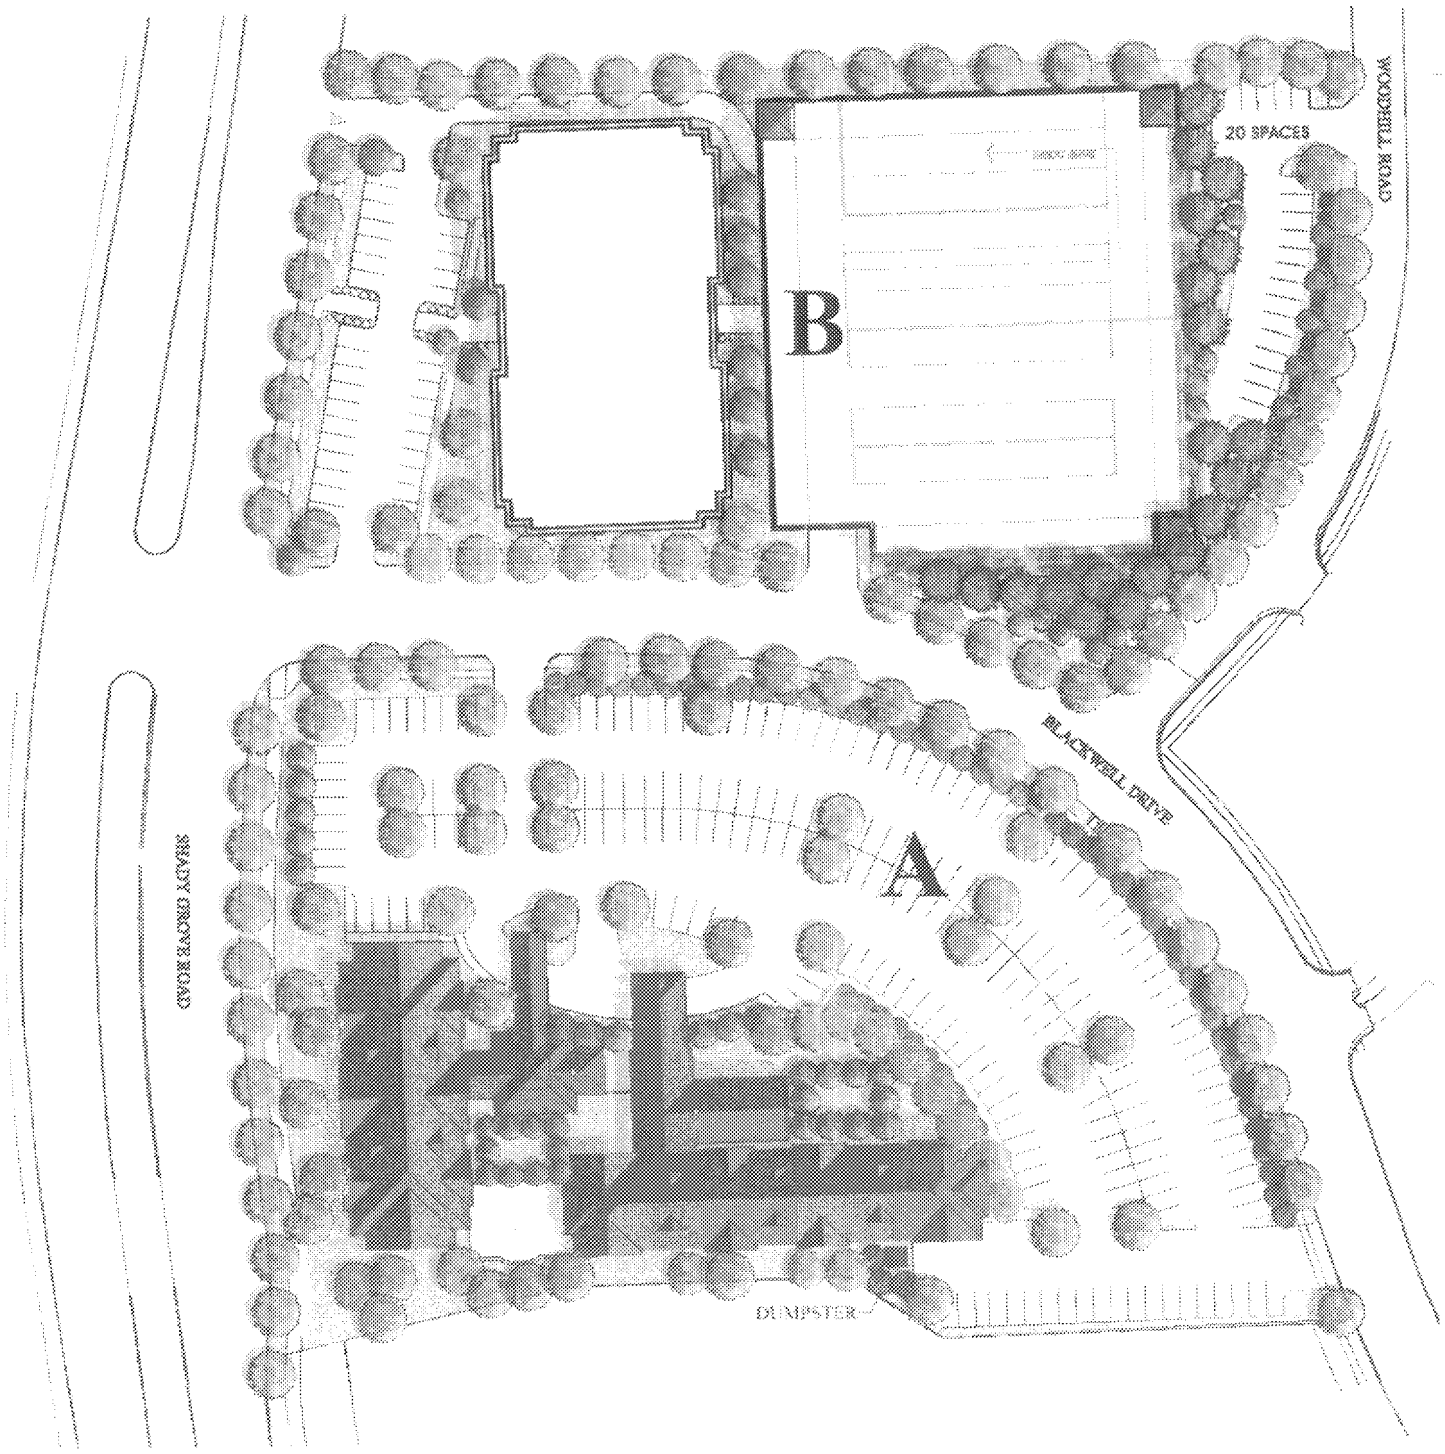

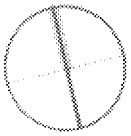

0' 50' 100' 200'

LEGEND

CANOPY TREES

EVERGREEN TREES

ORNAMENTAL TREES

LERNER

PARKER RODRIGUEZ, INC.
URBAN DESIGN LANDSCAPE ARCHITECTURE

EXHIBIT "D"

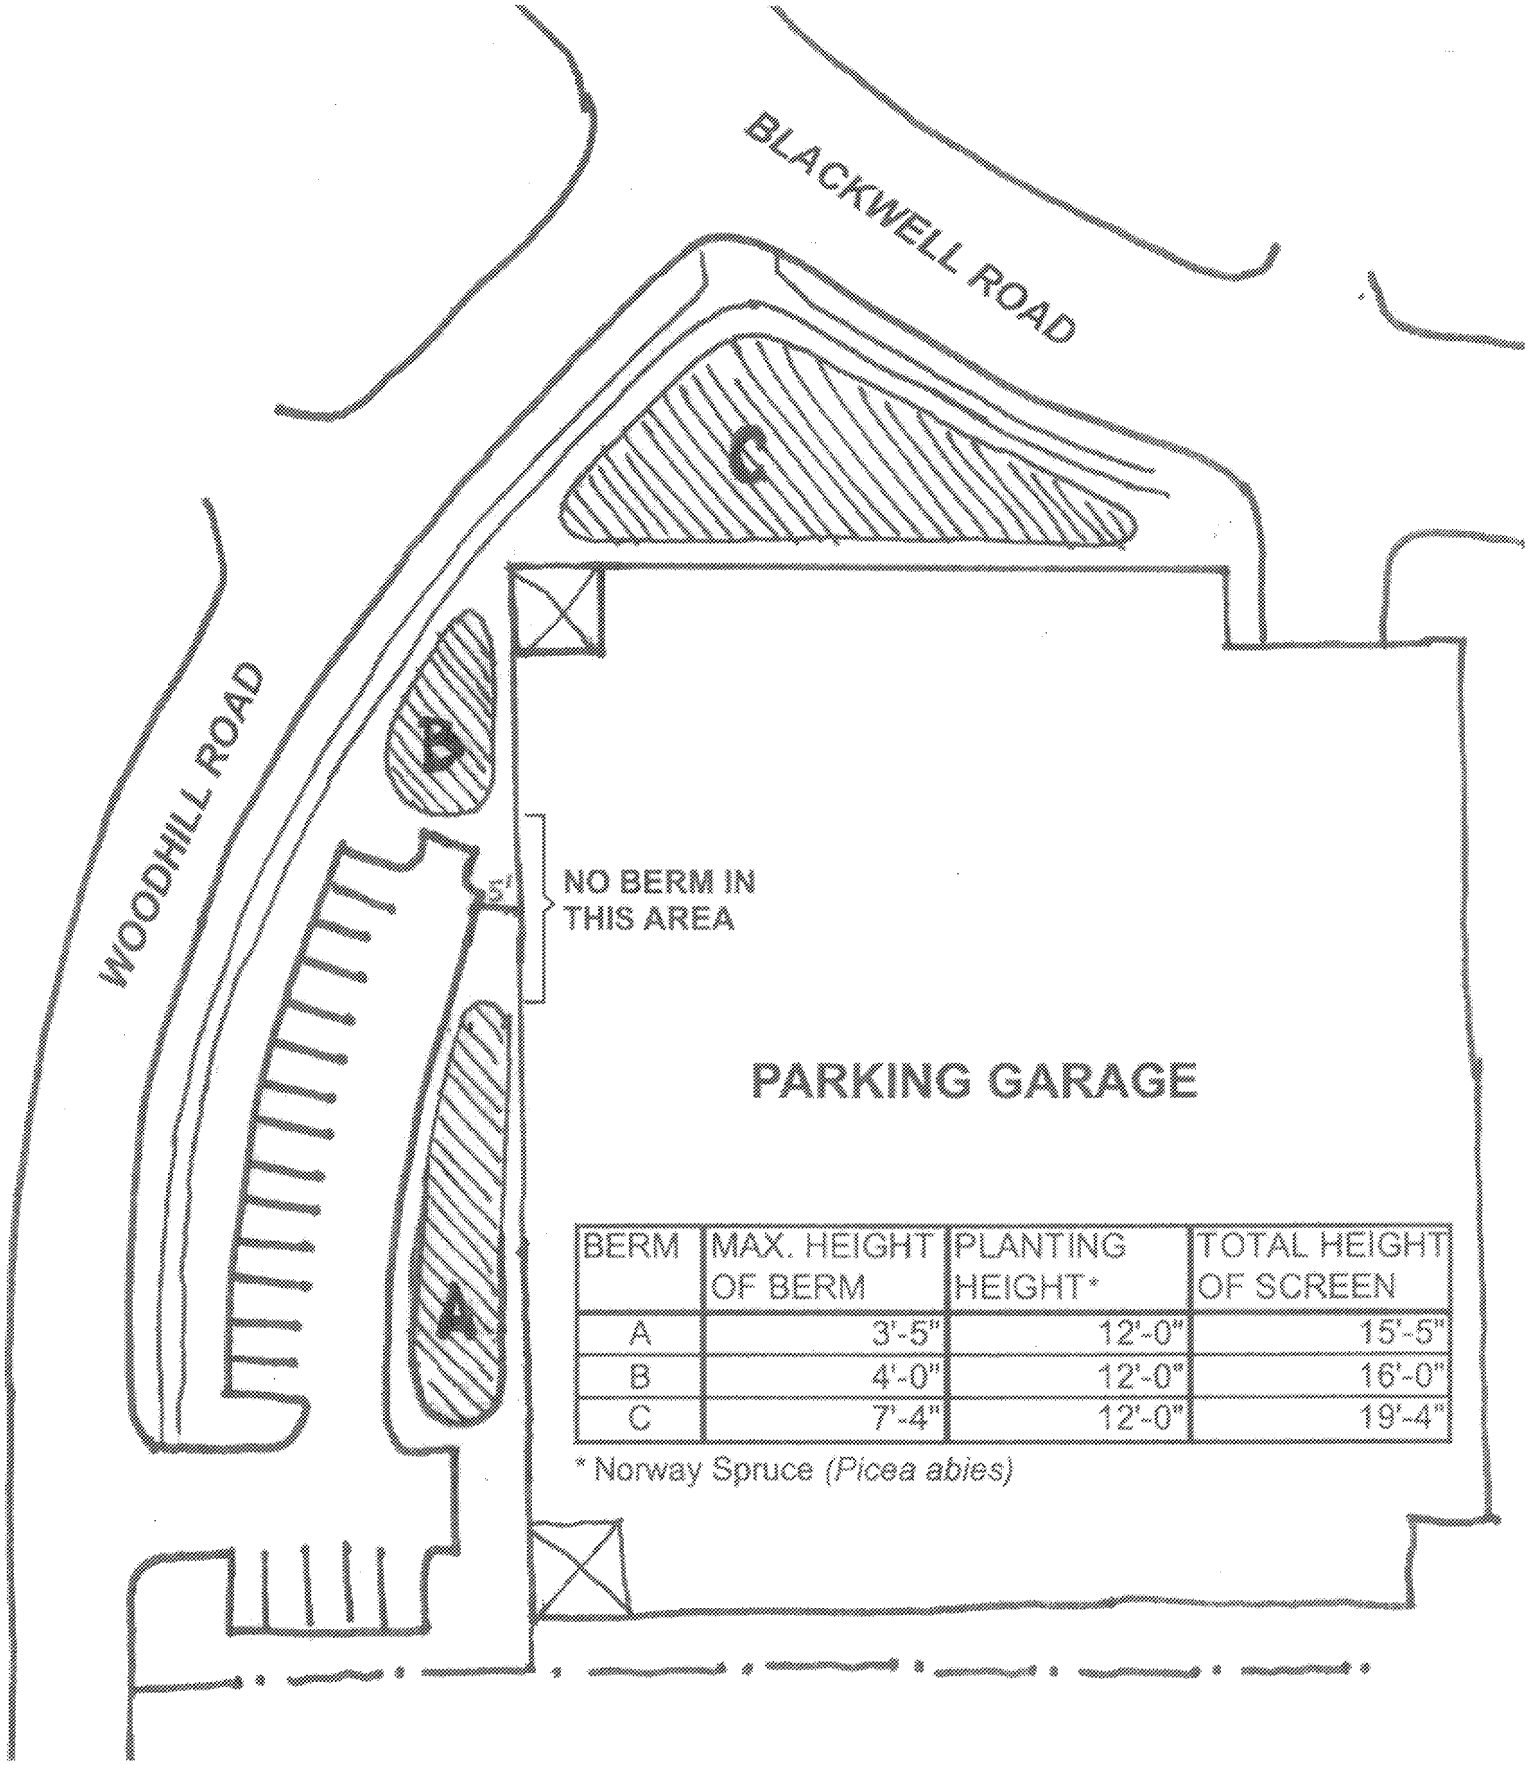

BERM	MAX. HEIGHT OF BERM	PLANTING HEIGHT*	TOTAL HEIGHT OF SCREEN
A	3'-5"	12'-0"	15'-5"
B	4'-0"	12'-0"	16'-0"
C	7'-4"	12'-0"	19'-4"

* Norway Spruce *(Picea abies)*

EXHIBIT "E" (1 of 2)

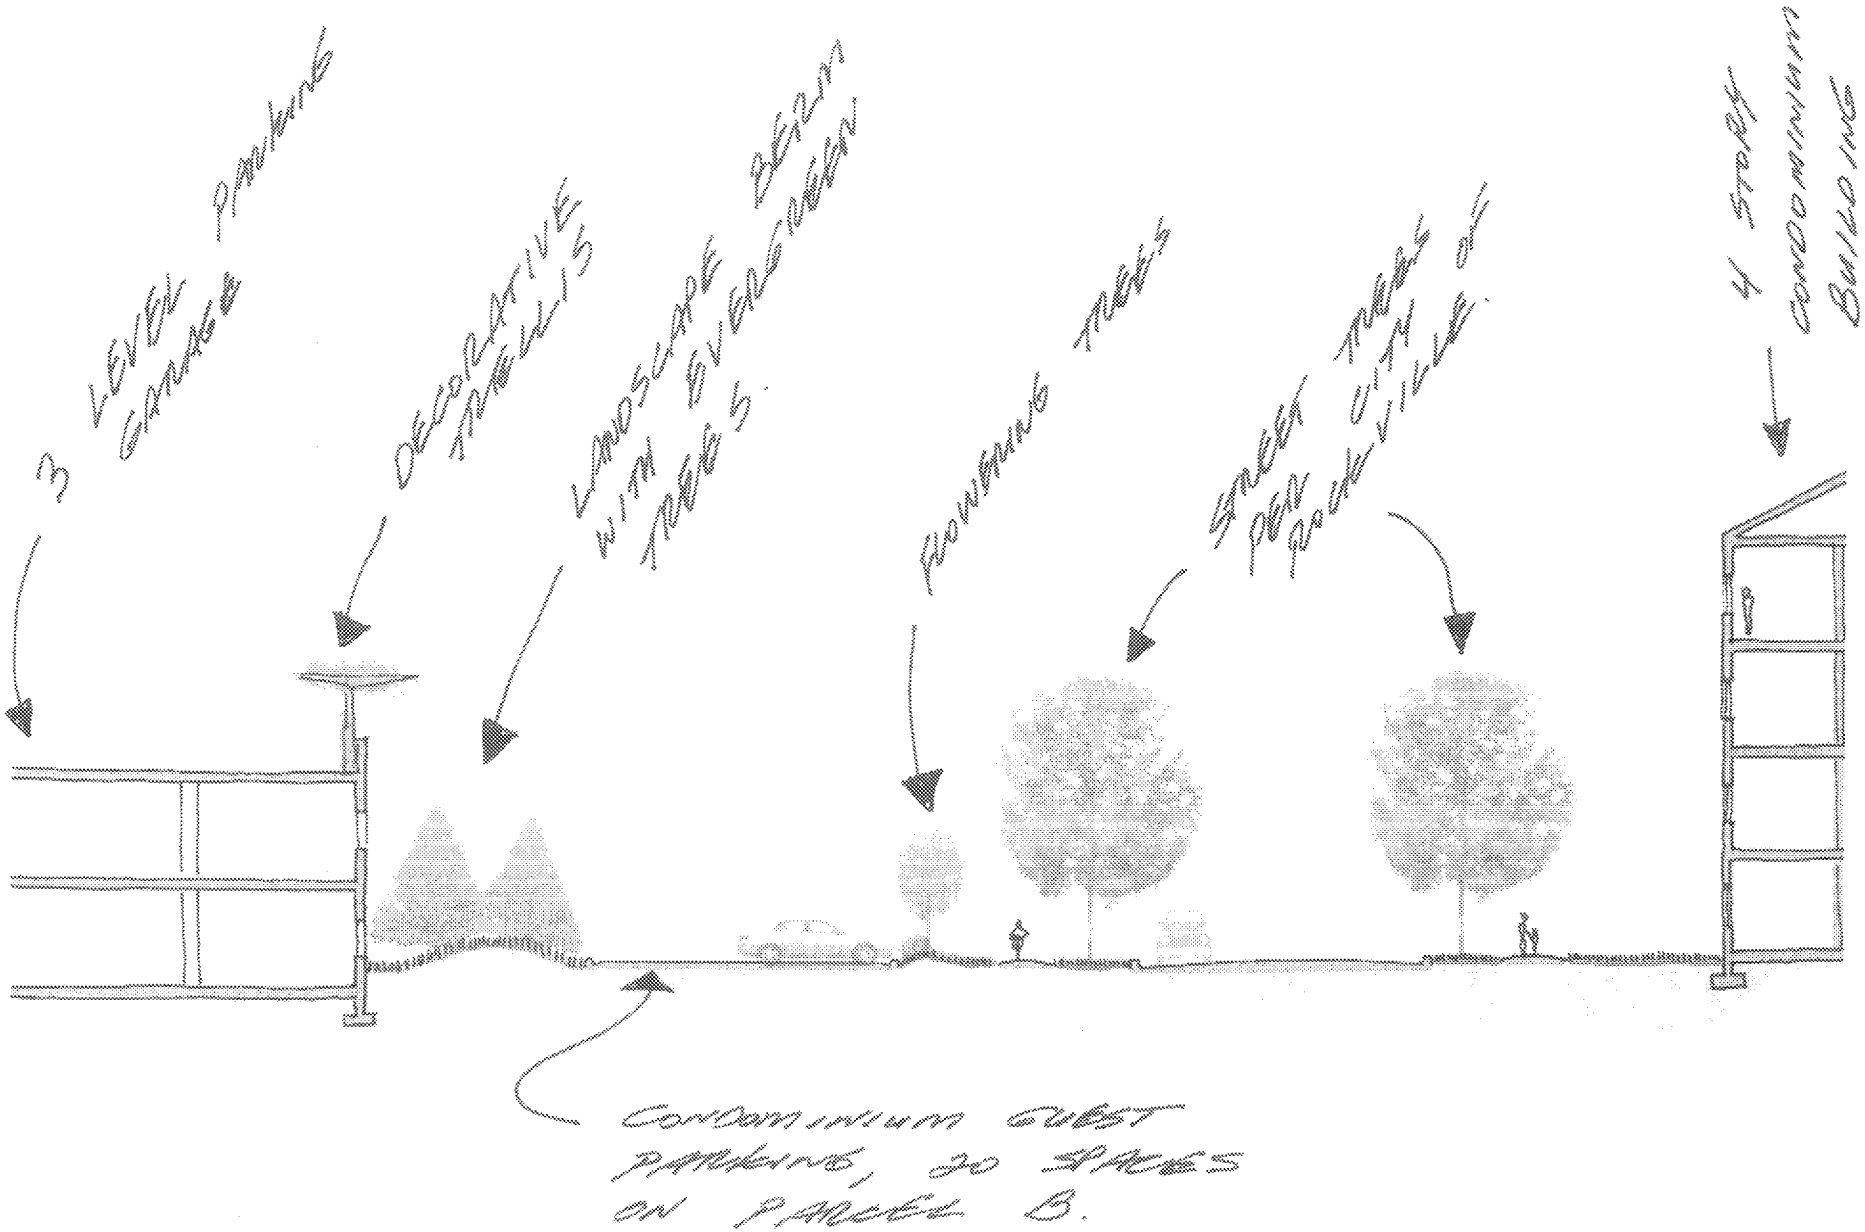

EXHIBIT "E"
(2 of 2)

HILTON GARDEN INN/HOMEWOOD SUITES
ROCKVILLE, MARYLAND
HOMEWOOD SUITES FRONT ELEVATION

GORDON & GREENBERG
ARCHITECTS

EXHIBIT "F"